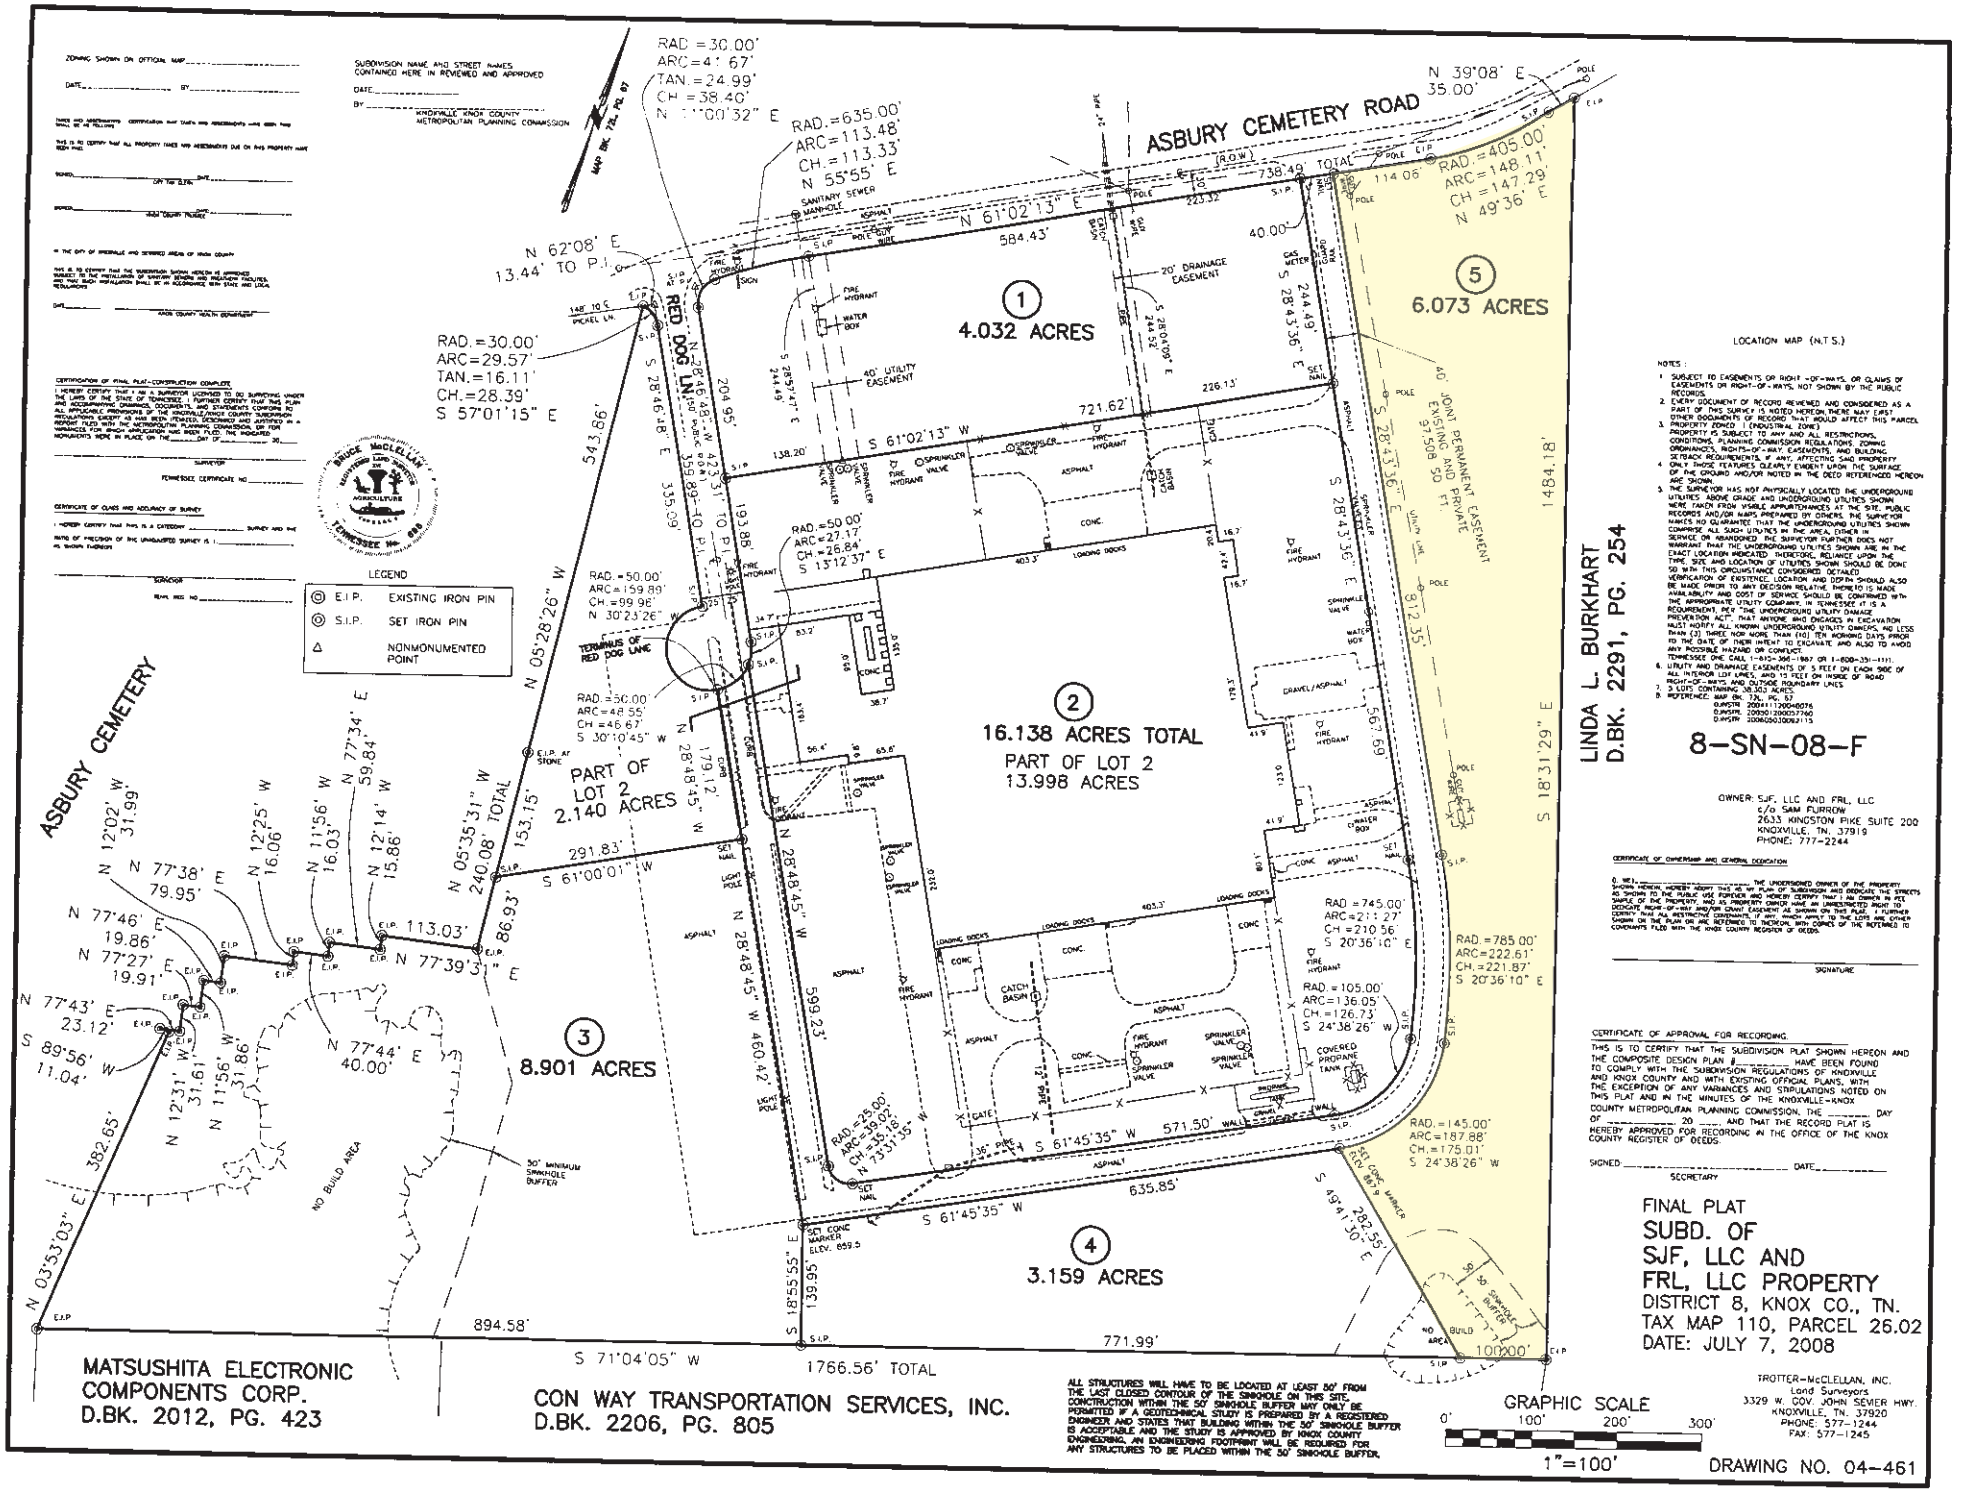
ASBURY CEMETERY ROAD
ASBURY CEMETERY
RED DOG LN.
1
4.032 ACRES
2
16.138 ACRES TOTAL
PART OF LOT 2
13.998 ACRES
3
8.901 ACRES
4
3.159 ACRES
5
6.073 ACRES
PART OF LOT 2
2.140 ACRES
TERMINUS OF RED DOG LANE
20' DRAINAGE EASEMENT
40' UTILITY EASEMENT
40' JOINT PERMANENT EASEMENT EXISTING AND PRIVATE 37,506 SQ. FT.
30' MINIMUM SINKHOLE BUFFER
NO BUILD AREA
LINDA L. BURKHART
D.BK. 2291, PG. 254
MATSUSHITA ELECTRONIC COMPONENTS CORP.
D.BK. 2012, PG. 423
CON WAY TRANSPORTATION SERVICES, INC.
D.BK. 2206, PG. 805
8-SN-08-F
LOCATION MAP (N.T.S.)
LEGEND
E.I.P. EXISTING IRON PIN
S.I.P. SET IRON PIN
NONMONUMENTED POINT
OWNER: SJF, LLC AND FRL, LLC
c/o SAM FURROW
2633 KINGSTON PIKE SUITE 200
KNOXVILLE, TN. 37919
PHONE: 777-2244
FINAL PLAT
SUBD. OF
SJF, LLC AND
FRL, LLC PROPERTY
DISTRICT 8, KNOX CO., TN.
TAX MAP 110, PARCEL 26.02
DATE: JULY 7, 2008
GRAPHIC SCALE
1"=100'
DRAWING NO. 04-461
TROTTER-McCLELLAN, INC.
Land Surveyors
3329 W. GOV. JOHN SEVIER HWY.
KNOXVILLE, TN. 37920
PHONE: 577-1244
FAX: 577-1245