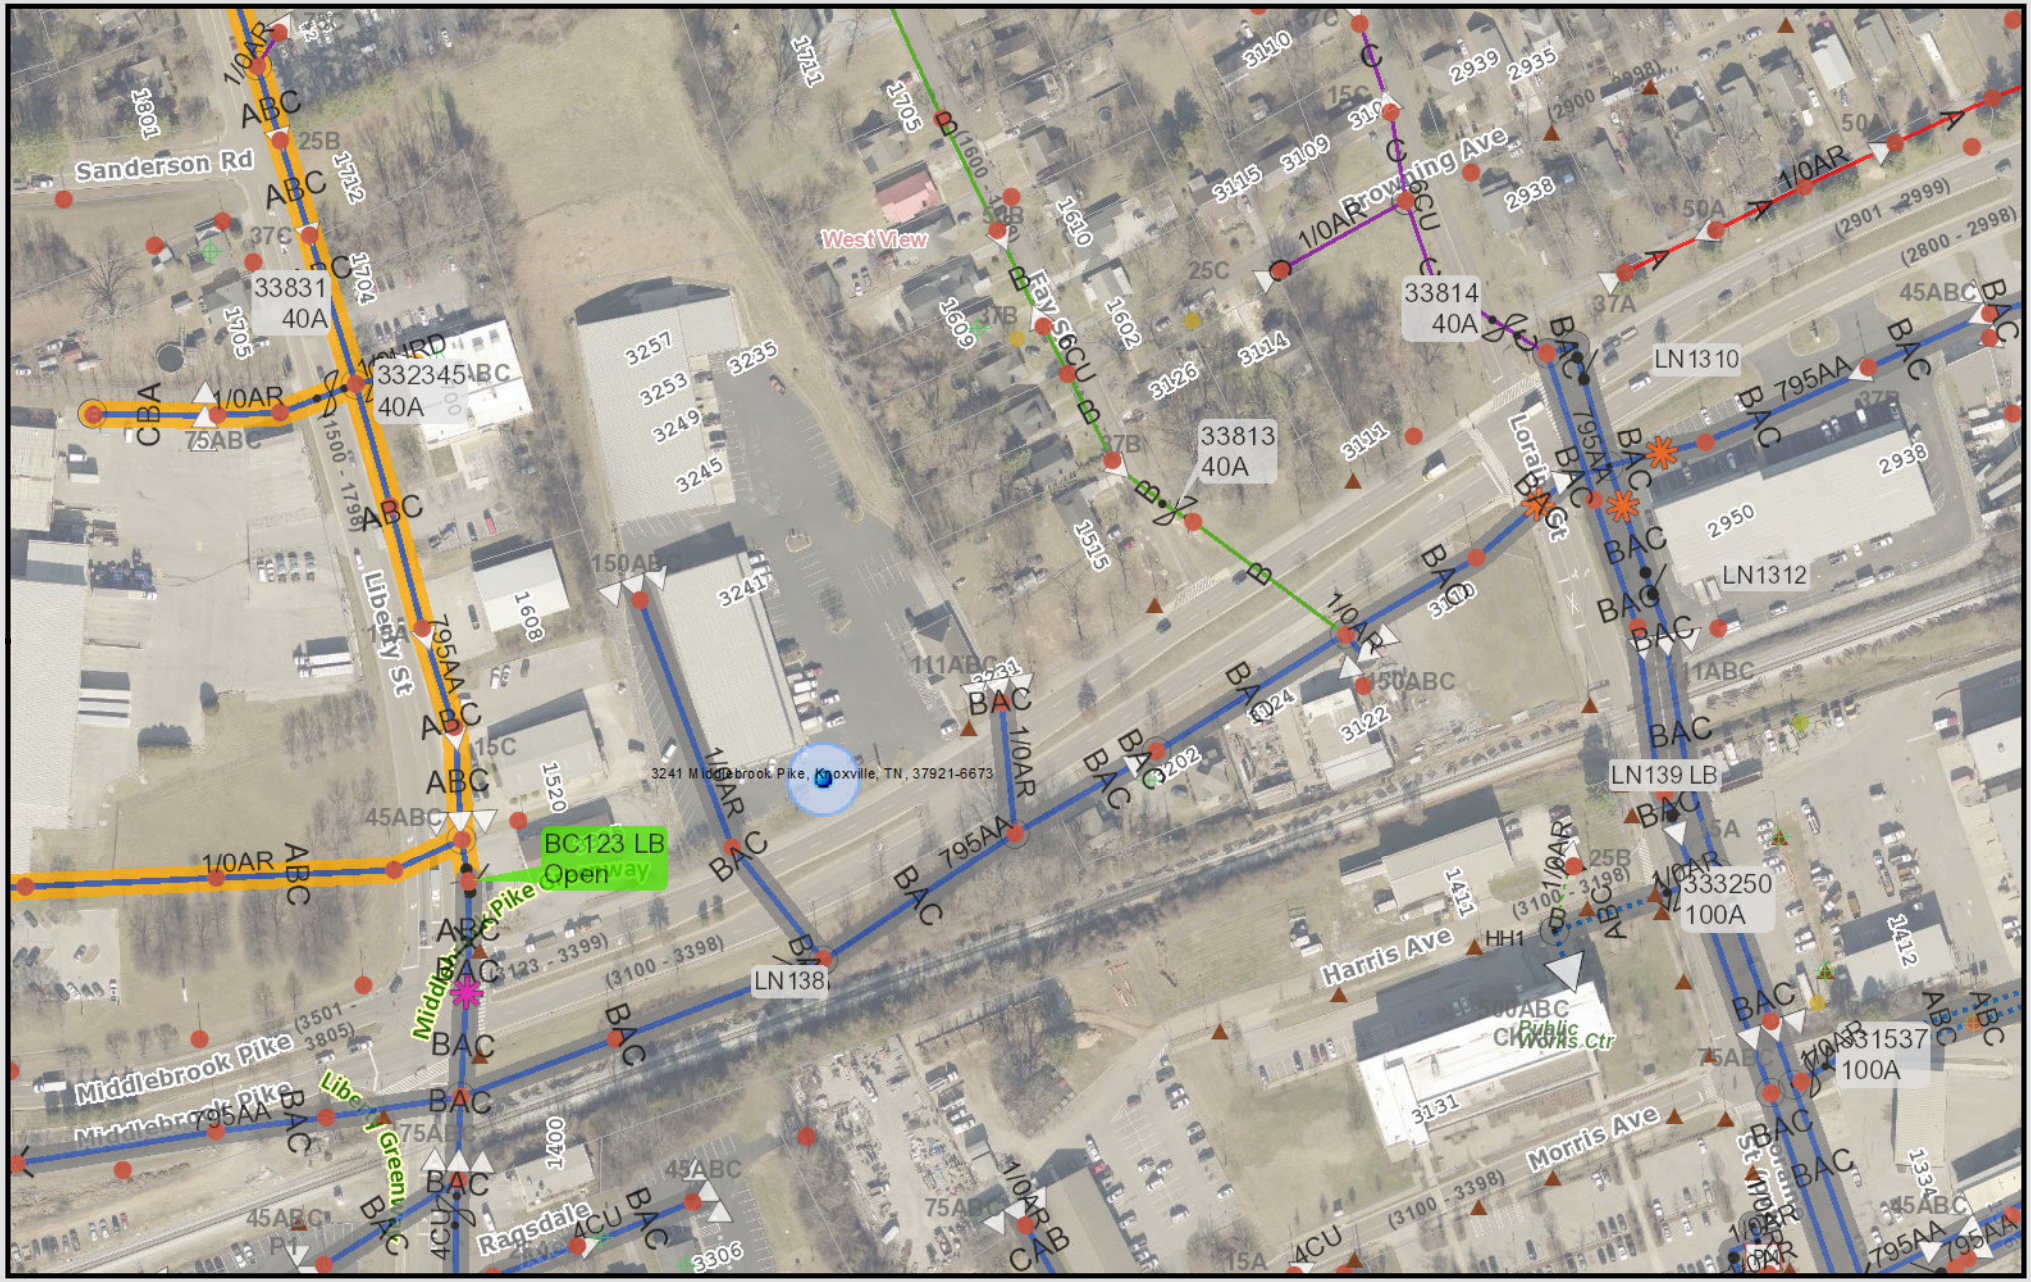

3241 Middlebrook Pk Electric

Knoxville Utilities Board

Printed: 12/8/2025 at 9:47:13 AM

0 100 200 400
ft

KUB makes no representation or warranty as to the accuracy of this map and its information nor to its fitness for use. Any user of this map product accepts the same AS IS ,WITH ALL FAULTS, and assumes all responsibility for the use thereof, and further covenants and agrees to hold KUB harmless from any and all damage, loss, or liability arising from any use of this map product. All rights reserved.

Created By: KUB