



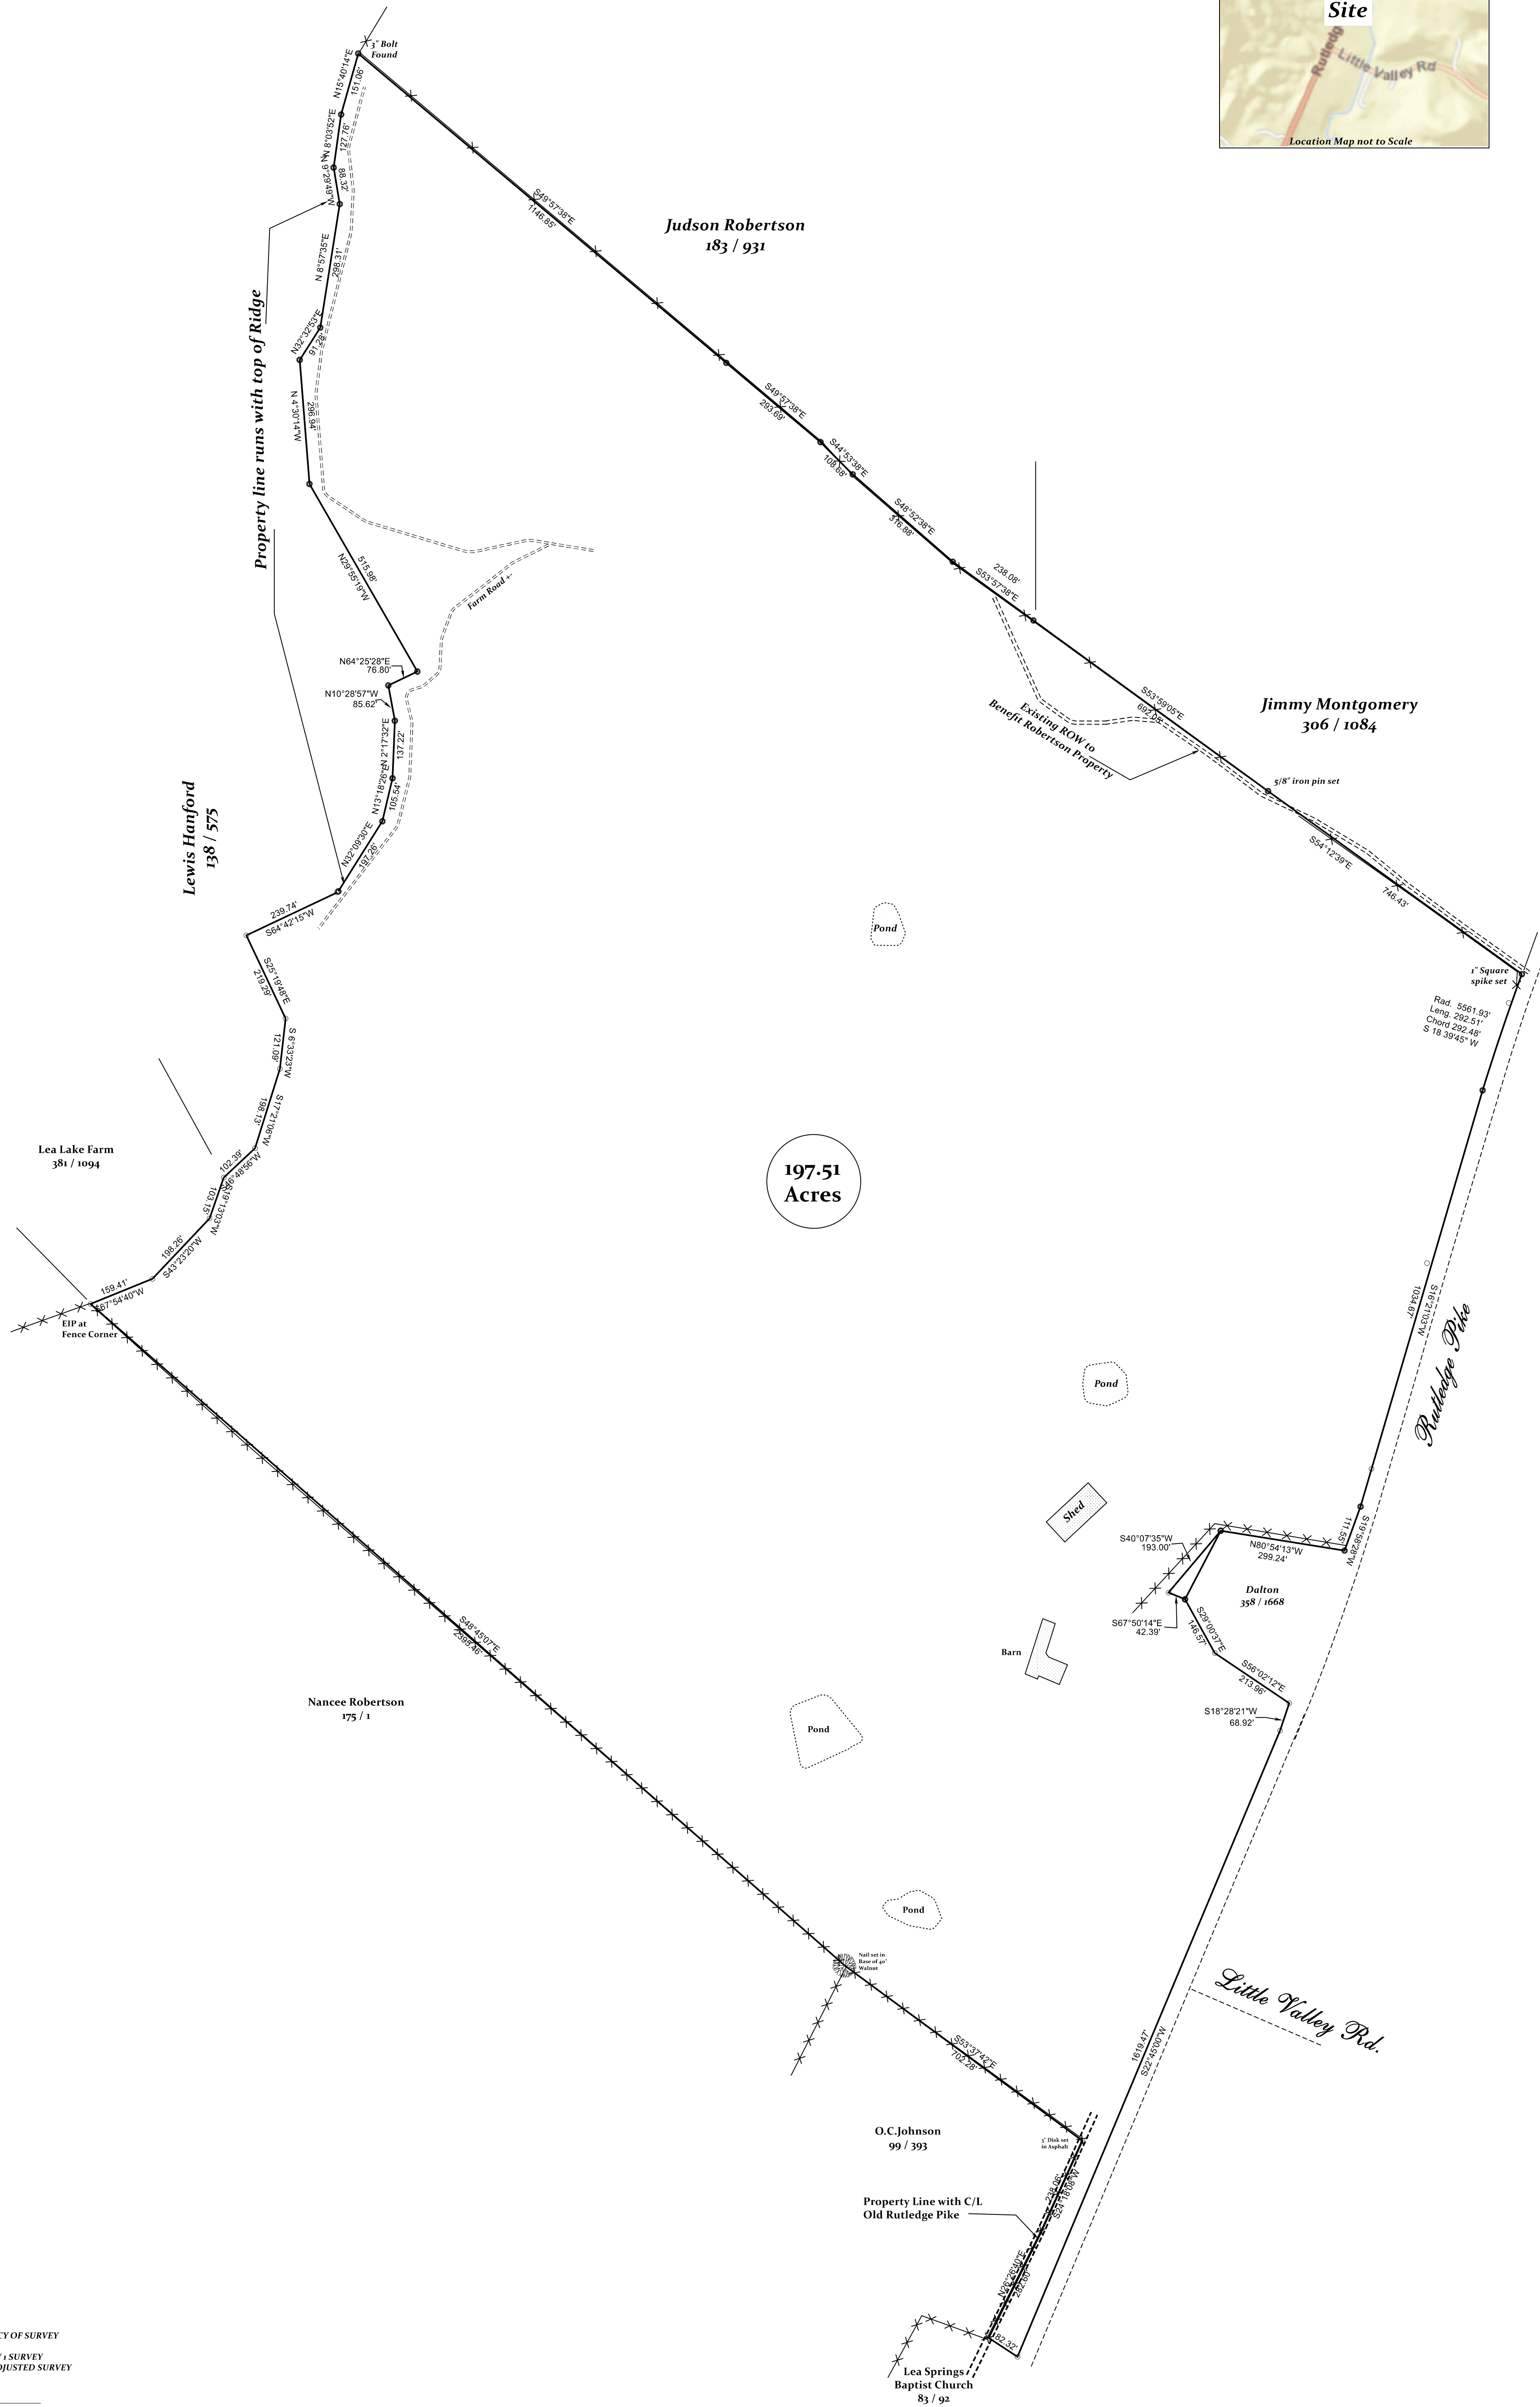

CERTIFICATION OF CATEGORY AND ACCURACY OF SURVEY
I HEREBY CERTIFY THAT THIS IS A CATEGORY 1 SURVEY
AND THE RATIO OF PRECISION OF THE UNADJUSTED SURVEY
IS 1:2500 AS SHOWN HEREON.
SURVEYOR
CHRISTOPHER L. RUDD RLS # 1842

Chris Rudd Surveyors
925 Hiwassee Ave.
Knoxville, Tn. 37917
email PKRCLR@aol.com
(865) 806-7183

Notes:
1) Property line runs with top of Ridge, Points
shown for area calculations only.
2) Iron pins at all corners except as noted

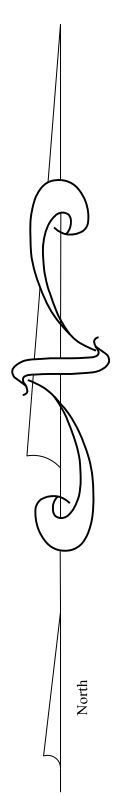

Survey of:
Charles Renfro Farm
Dist 3 Grainger Co. Tn.
CLT Map 85 Part Parcel 16
Part Deed Book 332 Page 1658
Date May 26, 2020
Scale 1" = 200'